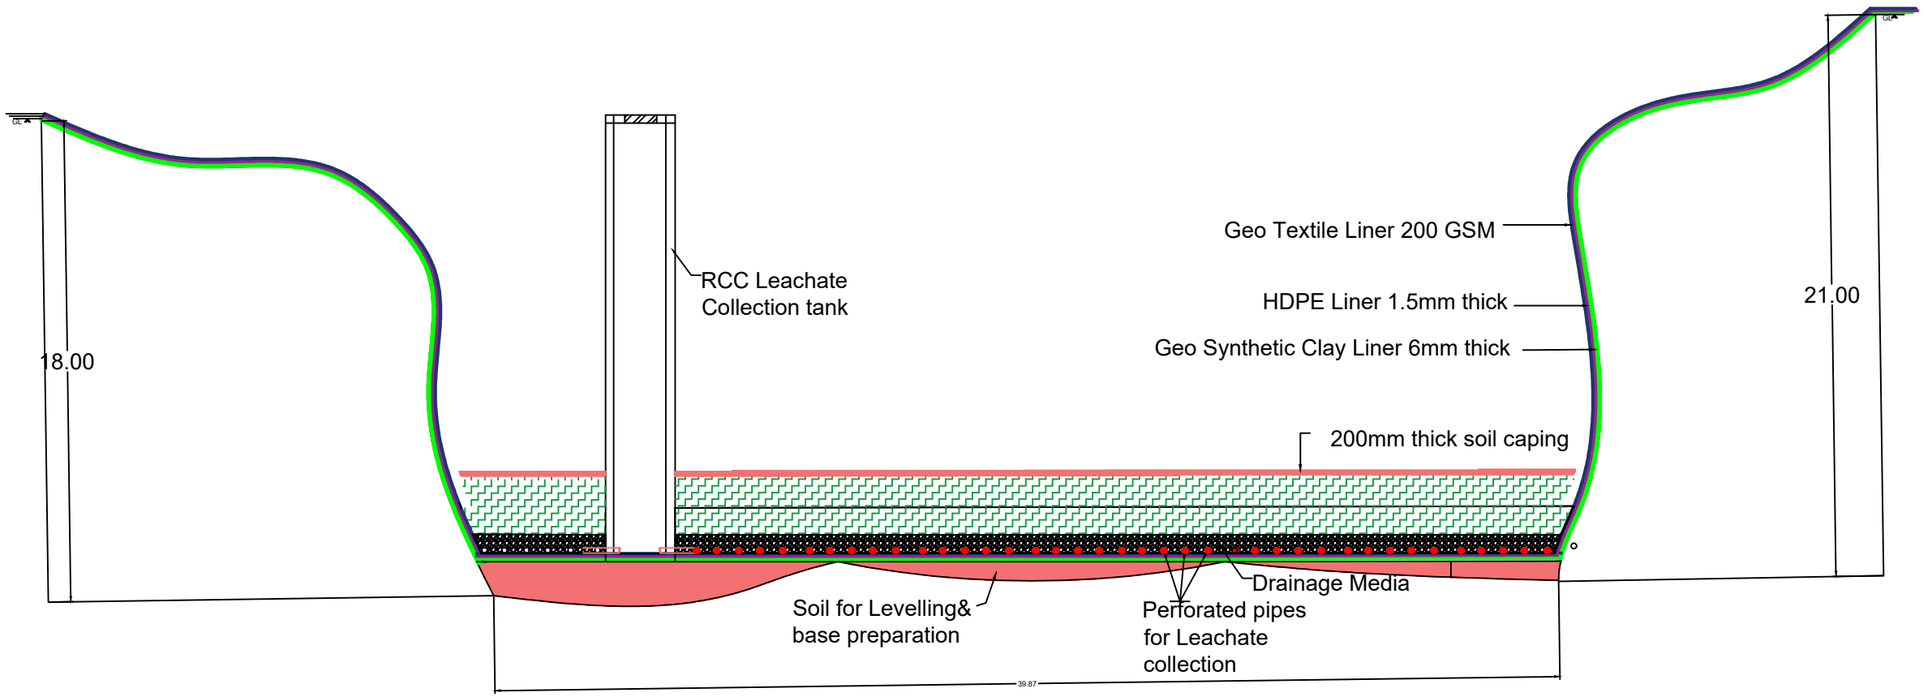

Cross Section For Eshtablishment of Landfill